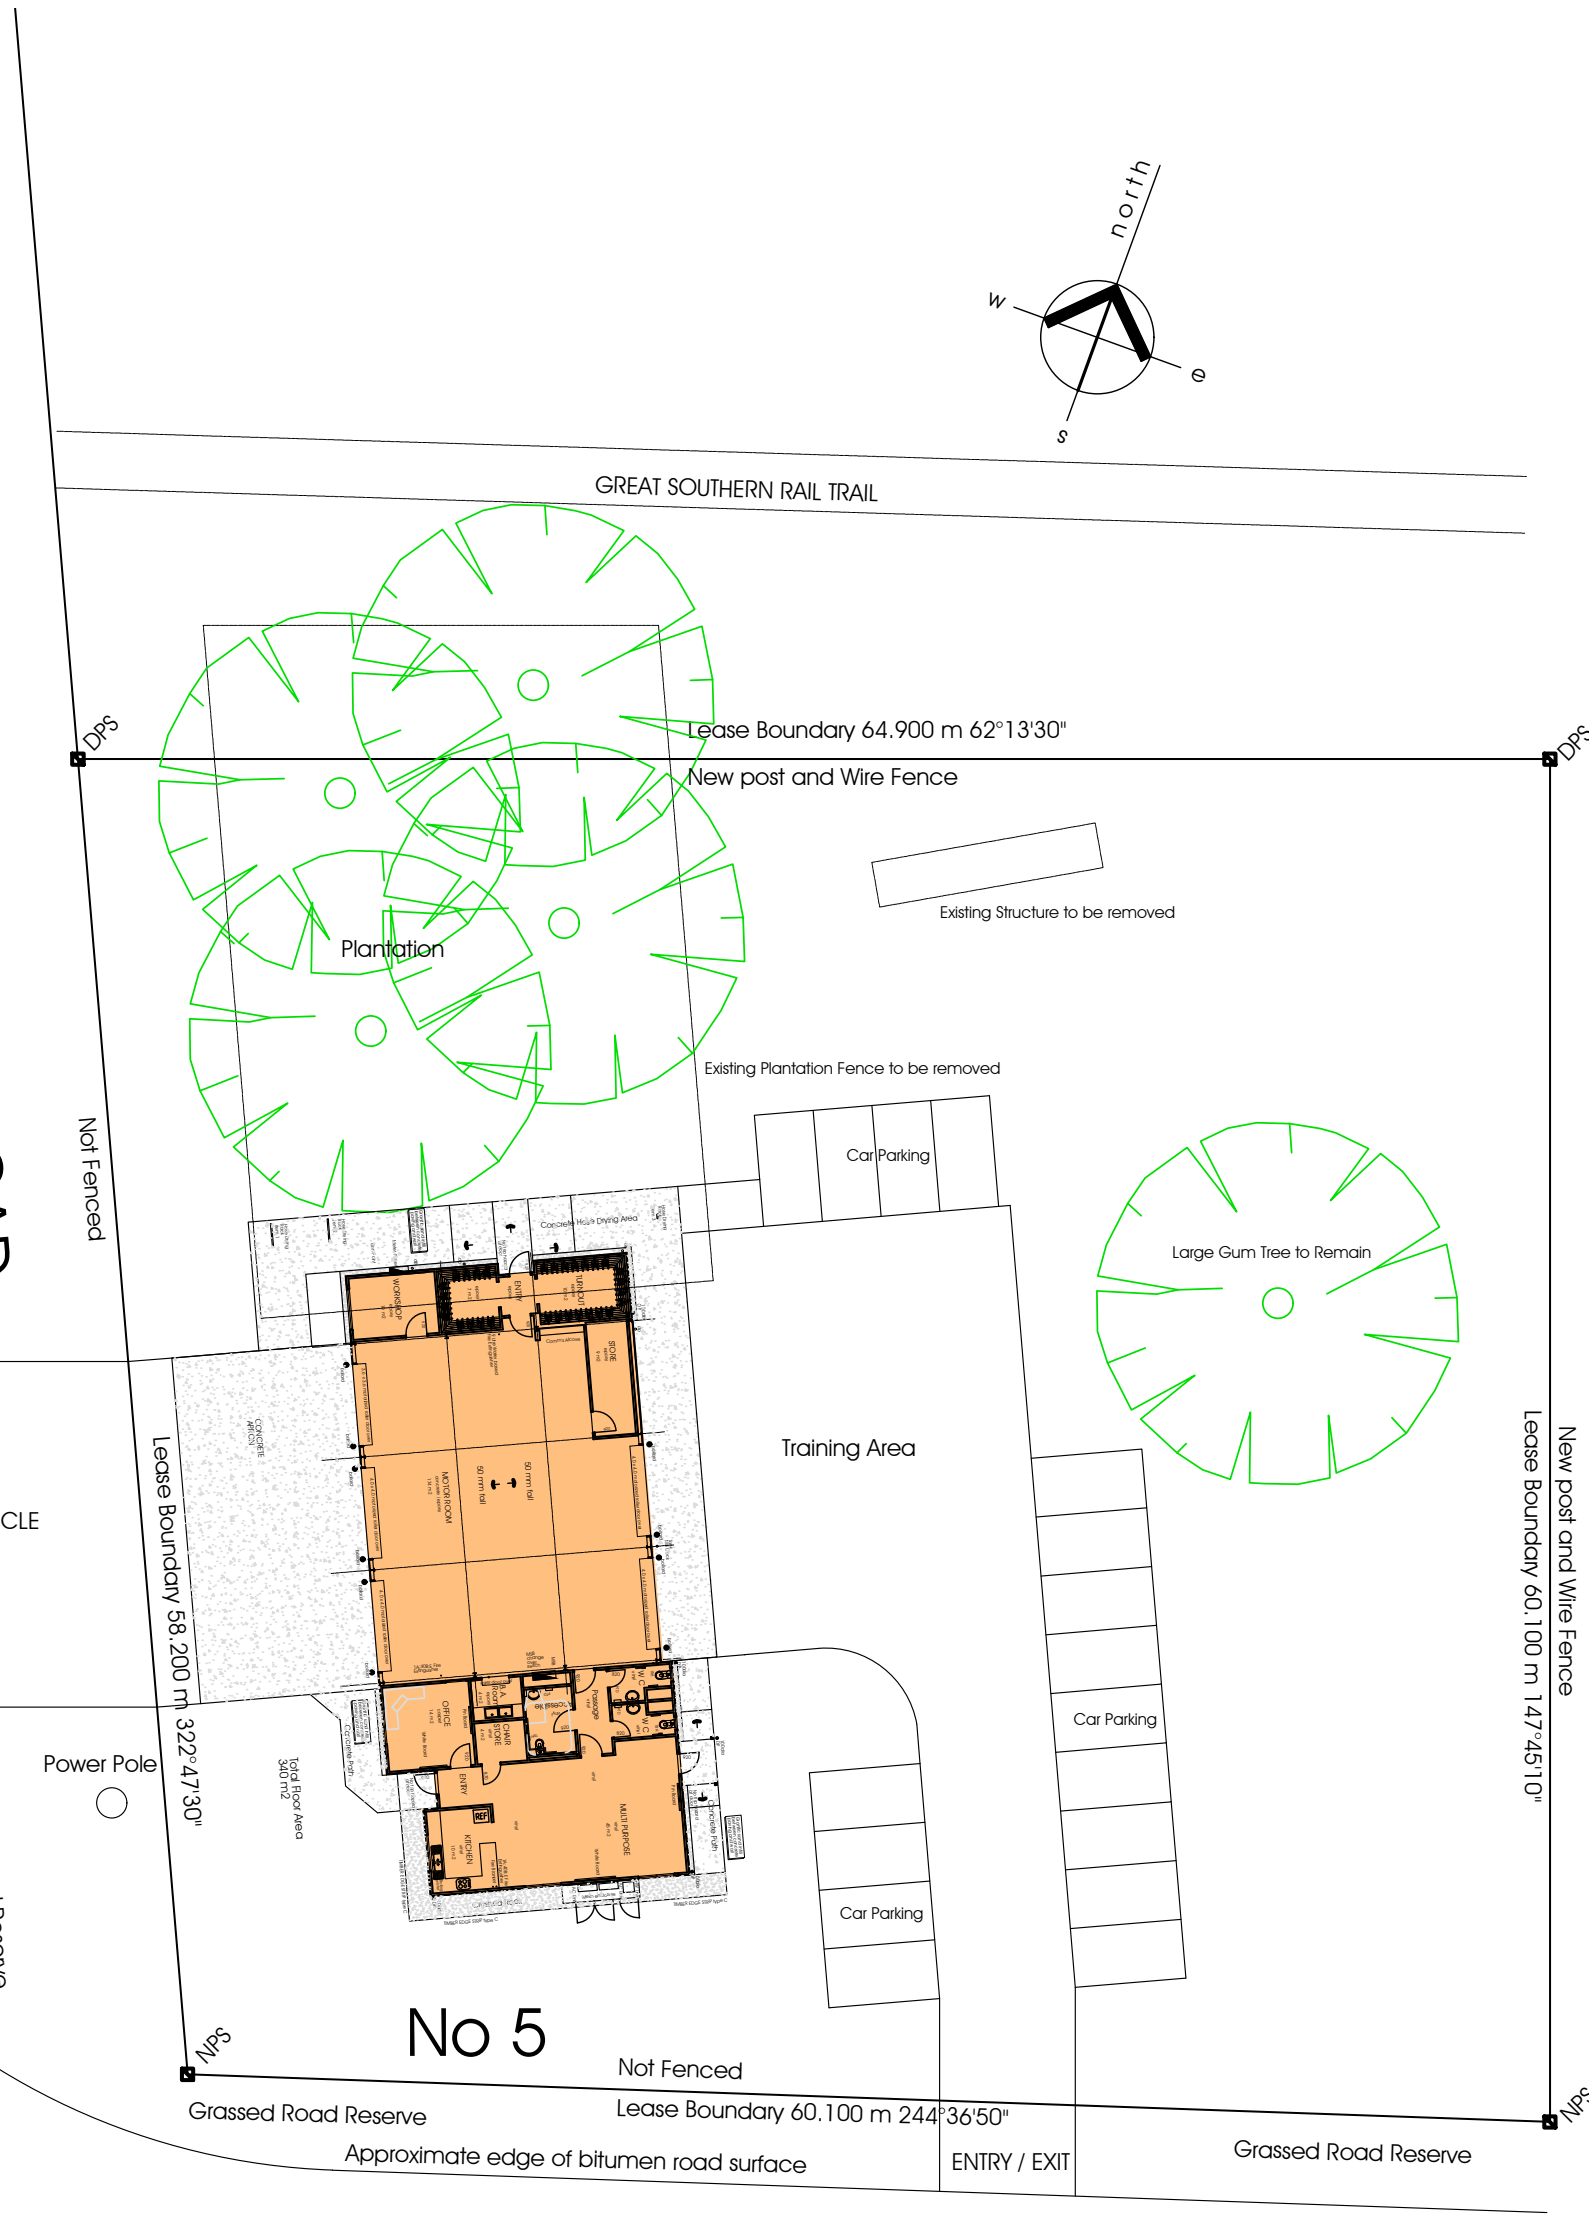


## CONCEPT SITE PLAN

Scale 1:300 at A3

# CONCEPT SKETCH

P5 05-02-2024 Preliminary Issue

**LAND & BUILDING SERVICES**

CFA

Headquarters: 4 Lakeside Drive, Burwood East, Victoria.
Postal Address: P.O. Box 701, Mt Waverley, Victoria 3149
Telephone: (03) 9262 8348 Fax: (03) 9262 8358

Dwg No

2214-6
SK01

Date: FEBRUARY 2024

Scale: as noted

Sheet: 01 of 02

Drawn: LL Rev.: P5

**SITE PLAN**

**PROPOSED FOSTER FIRE STATION**
**FOR: COUNTRY FIRE AUTHORITY**
**5 LOWER FRANKLIN ROAD, FOSTER**