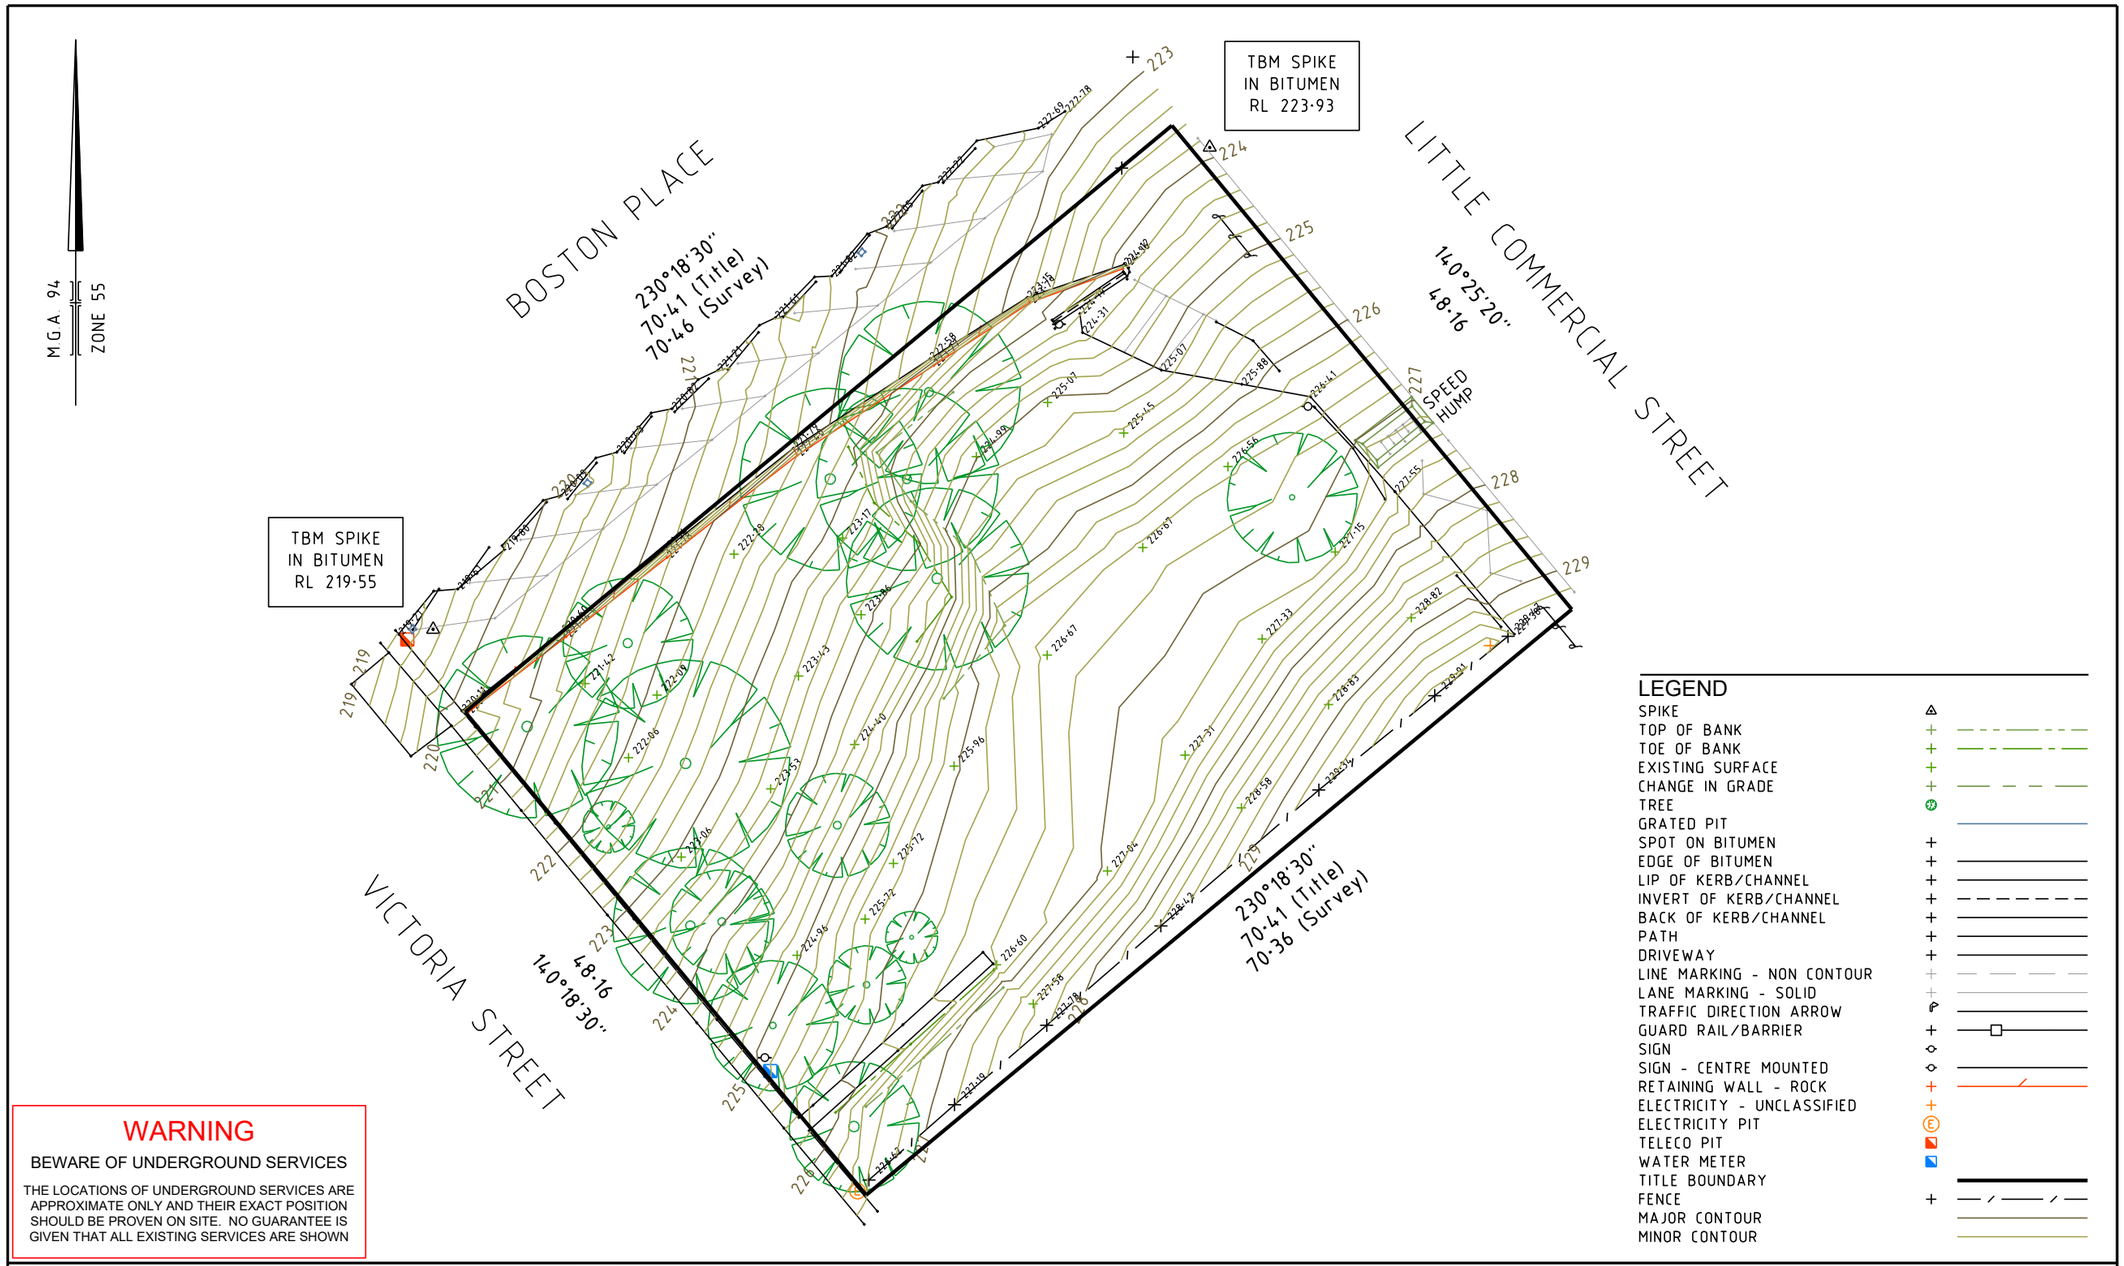

Beveridge Williams
development & environment consultants
Leongatha ph : 03 5662 2630
www.beveridgewilliams.com.au

CAD REFERENCE: 1901138 Feature.DWG

SURVEYORS REF. 1901138 VERSION 2
SURVEYOR: R.B.
DRAWN: R.B.
ORIGINAL SHEET SIZE A3
CHECKED: P.T.
SHEET: 1 of 1

SCALE 1:400
0 4 8 12 16
LENGTHS ARE IN METRES

notes:
DATE OF SURVEY 11/09/2019
LEVELS ARE TO AUSTRALIAN HEIGHT DATUM VIA PM174
CONTOURS ARE AT INTERVALS OF 0.20m.

PLAN OF EXISTING CONDITIONS

4 VICTORIA STREET
KORUMBURRA